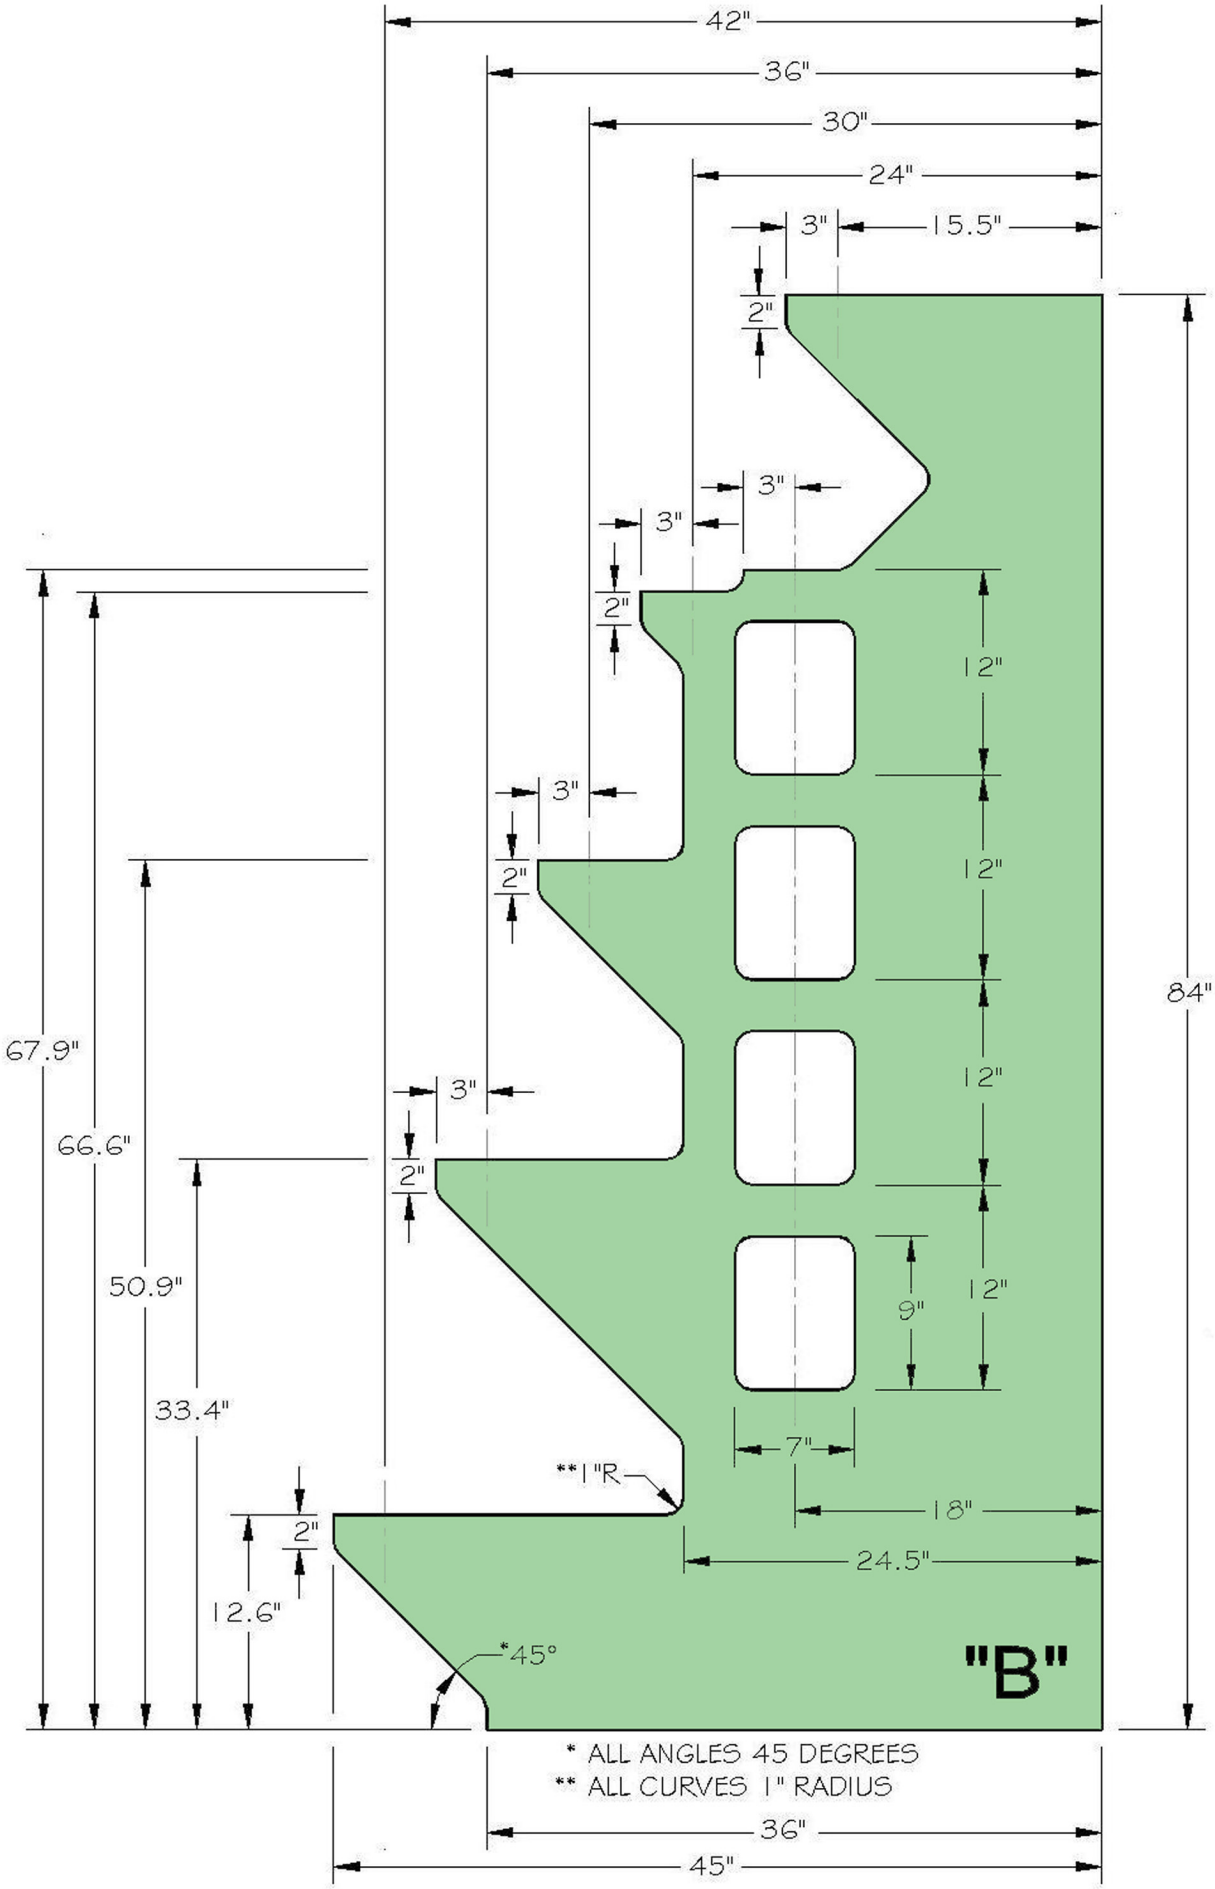

VERTICAL SECTION "B" PLAN

Trains In The Tree Plans
Drawn By: ***Bill Henning, 2015***